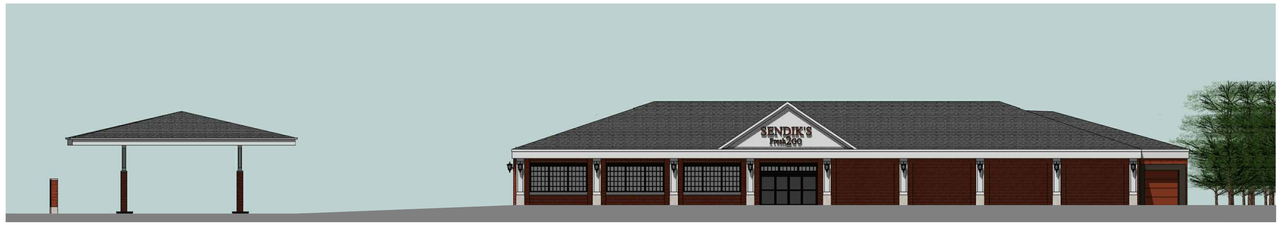

OVERALL EAST ELEVATION 1/16" = 1'-0"

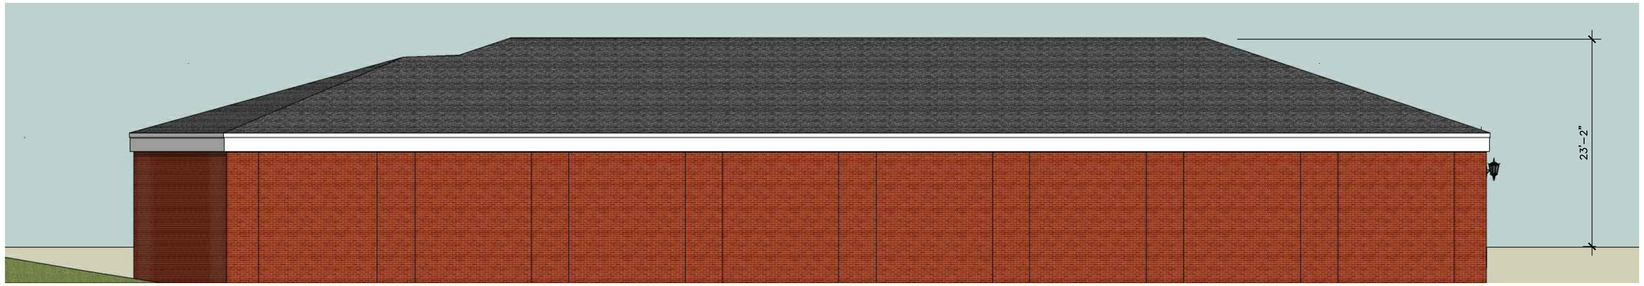

TENANT 1 & 2 - WEST ELEVATION

EAST ELEVATION

SOUTH ELEVATION

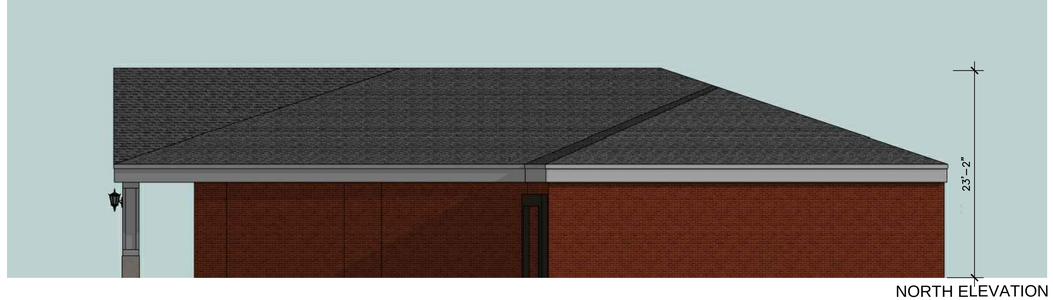

NORTH ELEVATION

MADISEN MAHER

ARCHITECTS
700 W. VIRGINIA STREET, SUITE 604
MILWAUKEE, WI 53204
414.277.8000
MADISENMAHER.COM

A NEW BUILDING FOR:

SENDIK'S FRESH2GO

CLIENT:

NICHOLAS BALISTRERI
5623 N. LAKE DRIVE
WHITEFISH BAY, WI 53217

Drawings and Specifications as instruments of service are the property of Madisen Maher Architects, whether the work for which they are made be executed or not and are not to be used or copied on other work except by written agreement with Madisen Maher Architects.

DATE	ISSUED SET

Project Number	15-076
Start Date	10/10/15
Drawn By	RRT
Checked By	RRT
Scale	1/8" = 1'-0"

EXTERIOR ELEVATIONS

A4.01

10 OCT, 2015